BASELINE SCENARIO DRAWINGS

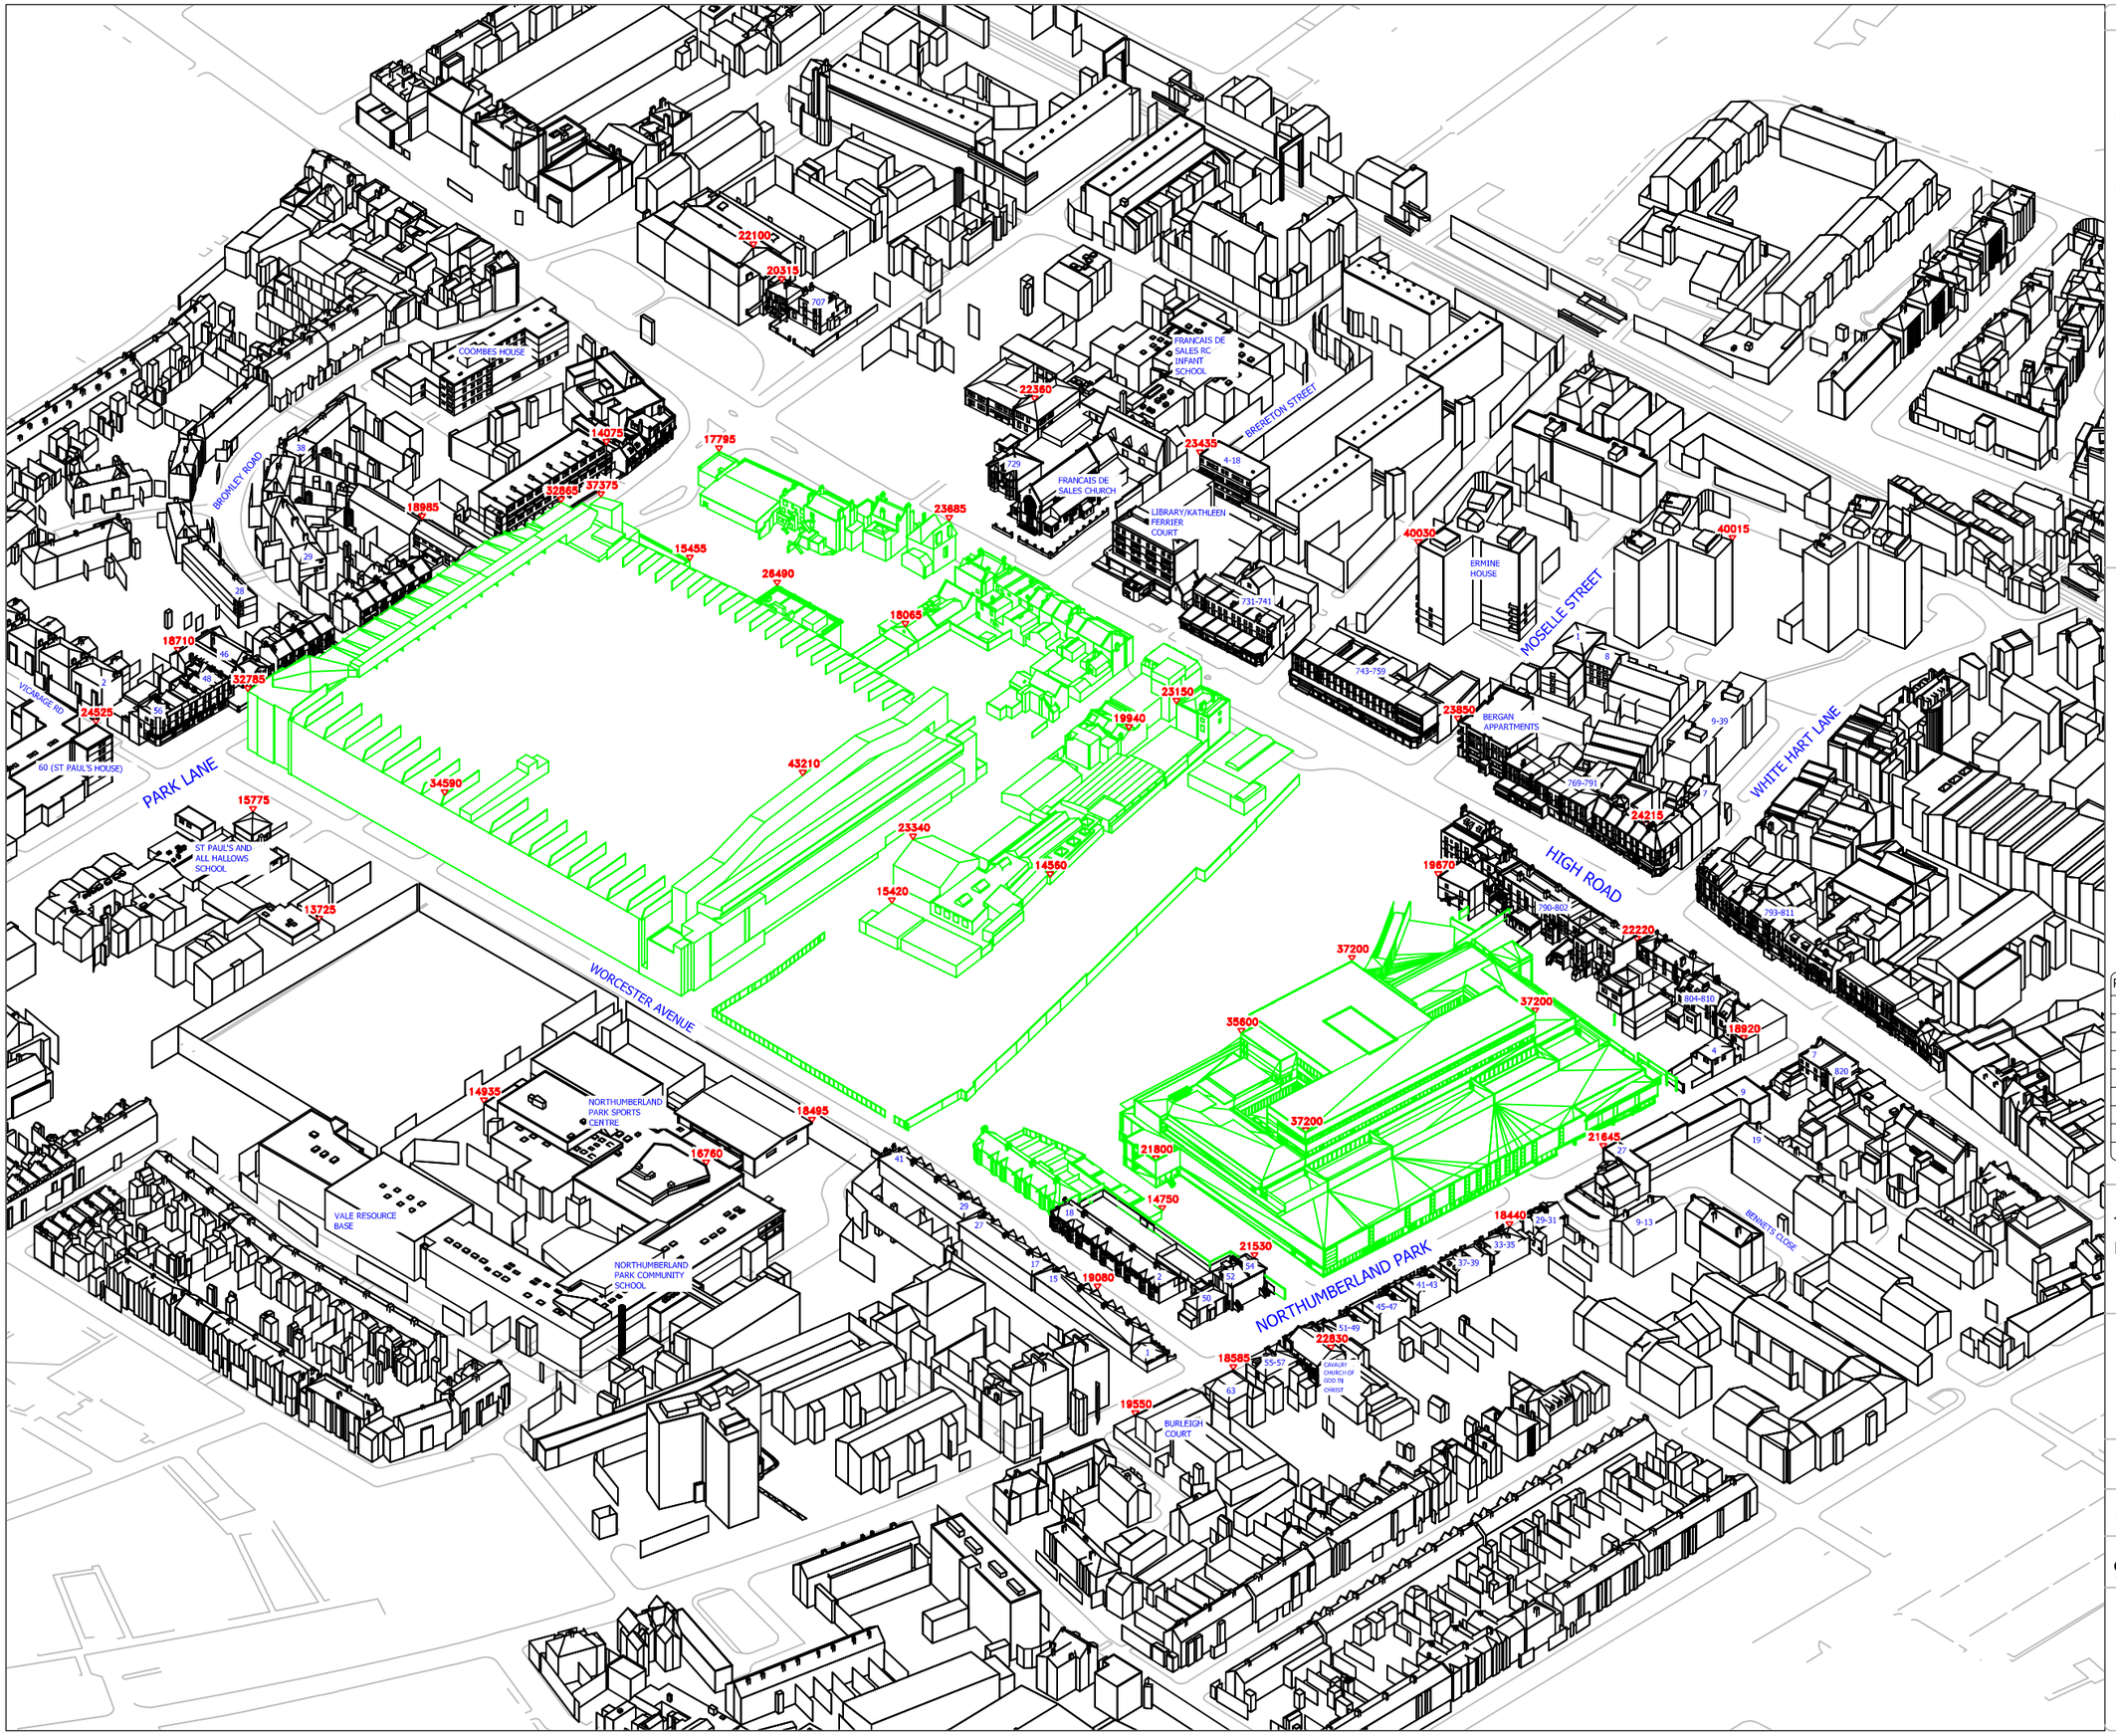

Sources of Information

WATERSLADE
IR09-240215
3D MODEL

EB7
IR06-270115
3D MODEL

POPULOUS
IR10-250215
3D MODEL

Notes

N.B. DO NOT SCALE OFF THIS DRAWING

ALL HEIGHTS GIVEN IN mm AOD
EXISTING BUILDINGS SHOWN IN GREEN

Rev	Date	Description	Initials
A		Initial Issue	

Project

TOTTENHAM HOTSPUR FOOTBALL CLUB
LONDON

Title

3D VIEW
EXISTING BUILDINGS

Scale: NTS
Date: 23.03.15
Drawn: IM
Checked:
Drawing No.: 9186-20
Rel No.: 03
Revision: A

gia
The Whitehouse
Belvedere Road
London SE1 8GA
t 020 7202 1400
f 020 7202 1401
mail@gia.uk.com
www.gia.uk.com

Sources of Information

WATERSLADE
IR09-240215
3D MODEL

EB7
IR06-270115
3D MODEL

POPULOUS
IR10-250215
3D MODEL

Notes

N.B. DO NOT SCALE OFF THIS DRAWING

ALL HEIGHTS GIVEN IN mm AOD

EXISTING BUILDINGS SHOWN IN GREEN

Rev	Date	Description	Initials
A		Initial Issue	

Project

TOTTENHAM HOTSPUR FOOTBALL CLUB
LONDON

Title

3D VIEW
EXISTING BUILDINGS

Scale	Date
NTS	23.03.15
Drawn	Checked
IM	

Drawing No.	Rel No.	Revision
9186-19	03	A

gia
The Whitehouse
Belvedere Road
London SE1 8GA
t 020 7202 1400
f 020 7202 1401
mail@gia.uk.com
www.gia.uk.com

Sources of Information

WATERSLADE
IR09-240215
3D MODEL

EB7
IR06-270115
3D MODEL

POPULOUS
IR10-250215
3D MODEL

Notes

N.B. DO NOT SCALE OFF THIS DRAWING

Indicative Only

EXISTING BUILDINGS SHOWN IN GREEN

Rev	Date	Description	Initials
A		Initial Issue	

Project

TOTTENHAM HOTSPUR FOOTBALL CLUB
LONDON

Title

PLAN VIEW
EXISTING BUILDINGS

Scale	Date
1:2000@A3	23.03.15
Drawn	Checked
IM	

Drawing No.	Rel No.	Revision
9186-18	03	A

gia
The Whitehouse
Belvedere Road
London SE1 8GA
t 020 7202 1400
f 020 7202 1401
mail@gia.uk.com
www.gia.uk.com

PROPOSED SCENARIO DRAWINGS

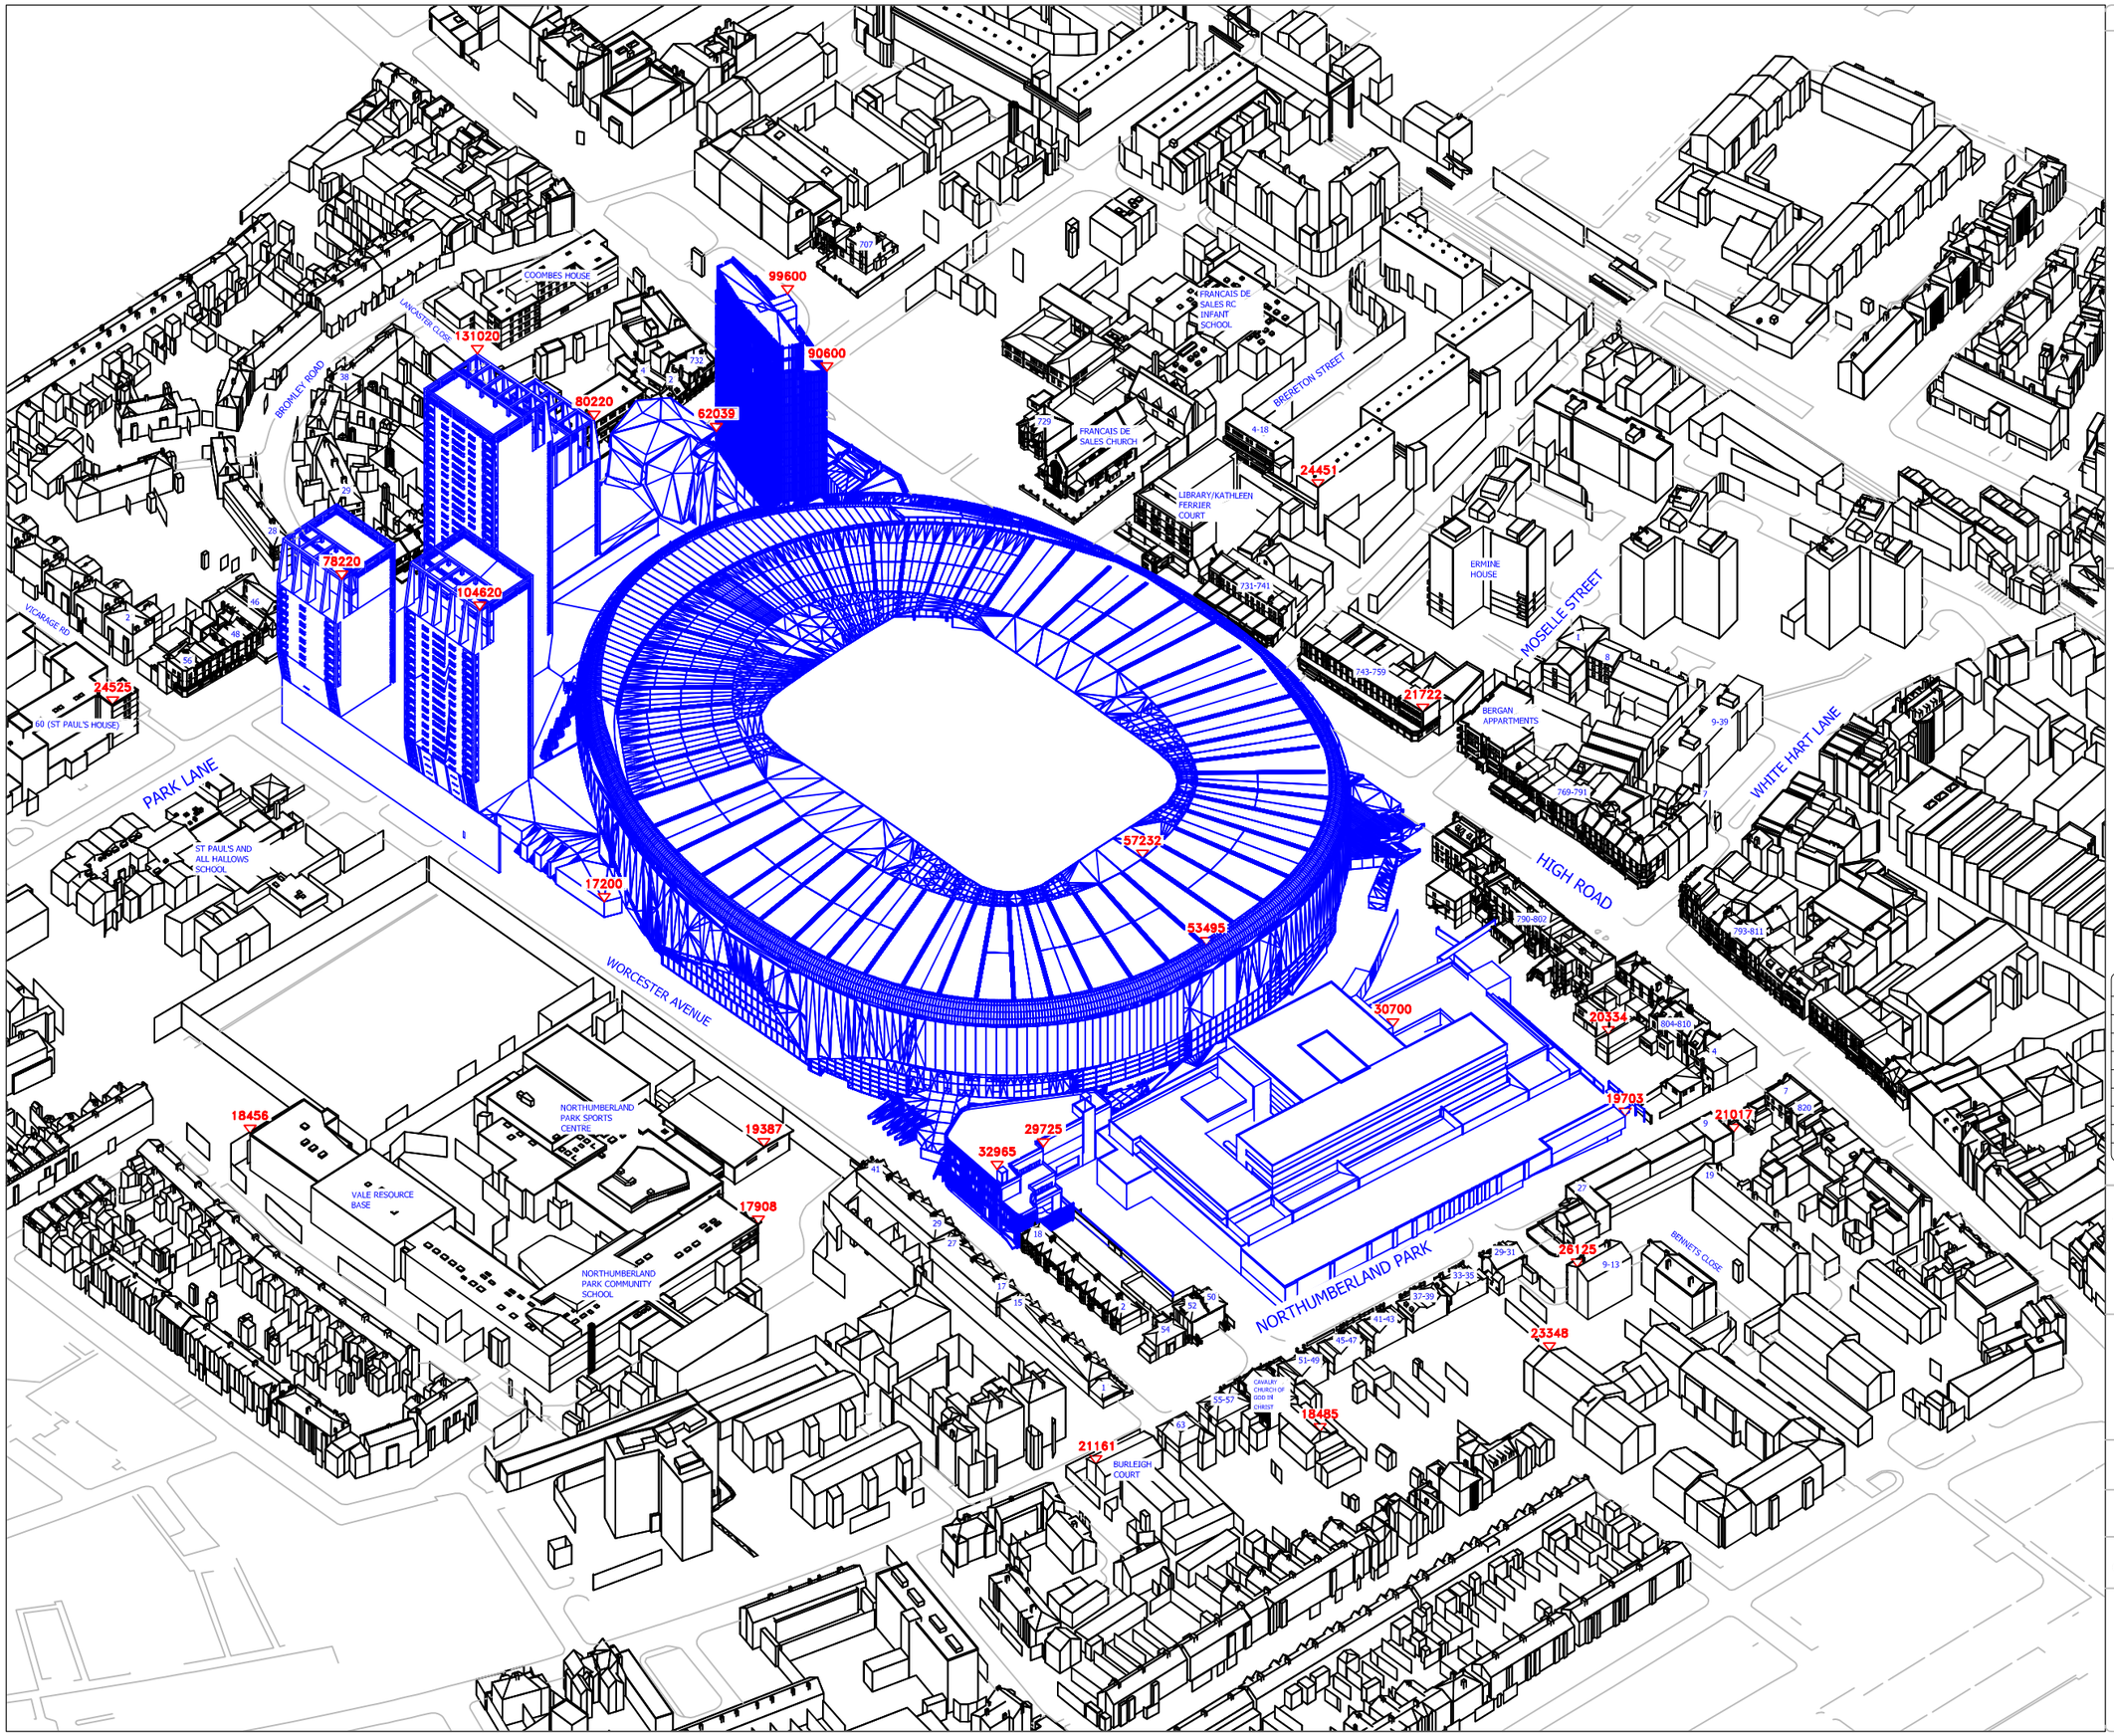

Sources of Information

WATERSLADE
IR09-240215
3D MODEL

F!ND
IR29-9186
OS MAP

ALLIES AND MORRISON
IR34-300715
3D MODEL
150729_Detailed 3D model.dwg

ALLIES AND MORRISON
IR35-030815
DRAFT 3D MODEL
1007_Tottenham Towers_150803.dwg

POPULOUS
IR38-070815
3D MODEL
150807_hotel.dwg

Notes

N.B. DO NOT SCALE OFF THIS DRAWING

N
Indicative Only

ALL HEIGHTS GIVEN IN mm AOD
PROPOSED SCHEME SHOWN IN BLUE

Rev	Date	Description	Initials
A		Initial Issue	

Project
TOTTENHAM HOTSPUR FOOTBALL CLUB
LONDON

Title
3D VIEW 2
PROPOSED SCHEMES:
30/07/15-IR34 03/08/15-IR35
07/08/15-IR38

Scale: NTS
Date: AUG.15
Drawn: IM
Checked:
Drawing No.: 9186-54
Rel No.: 12
Revision: A

gia
The Whitehouse
Belvedere Road
London SE1 8GA
t 020 7202 1400
f 020 7202 1401
mail@gia.uk.com
www.gia.uk.com

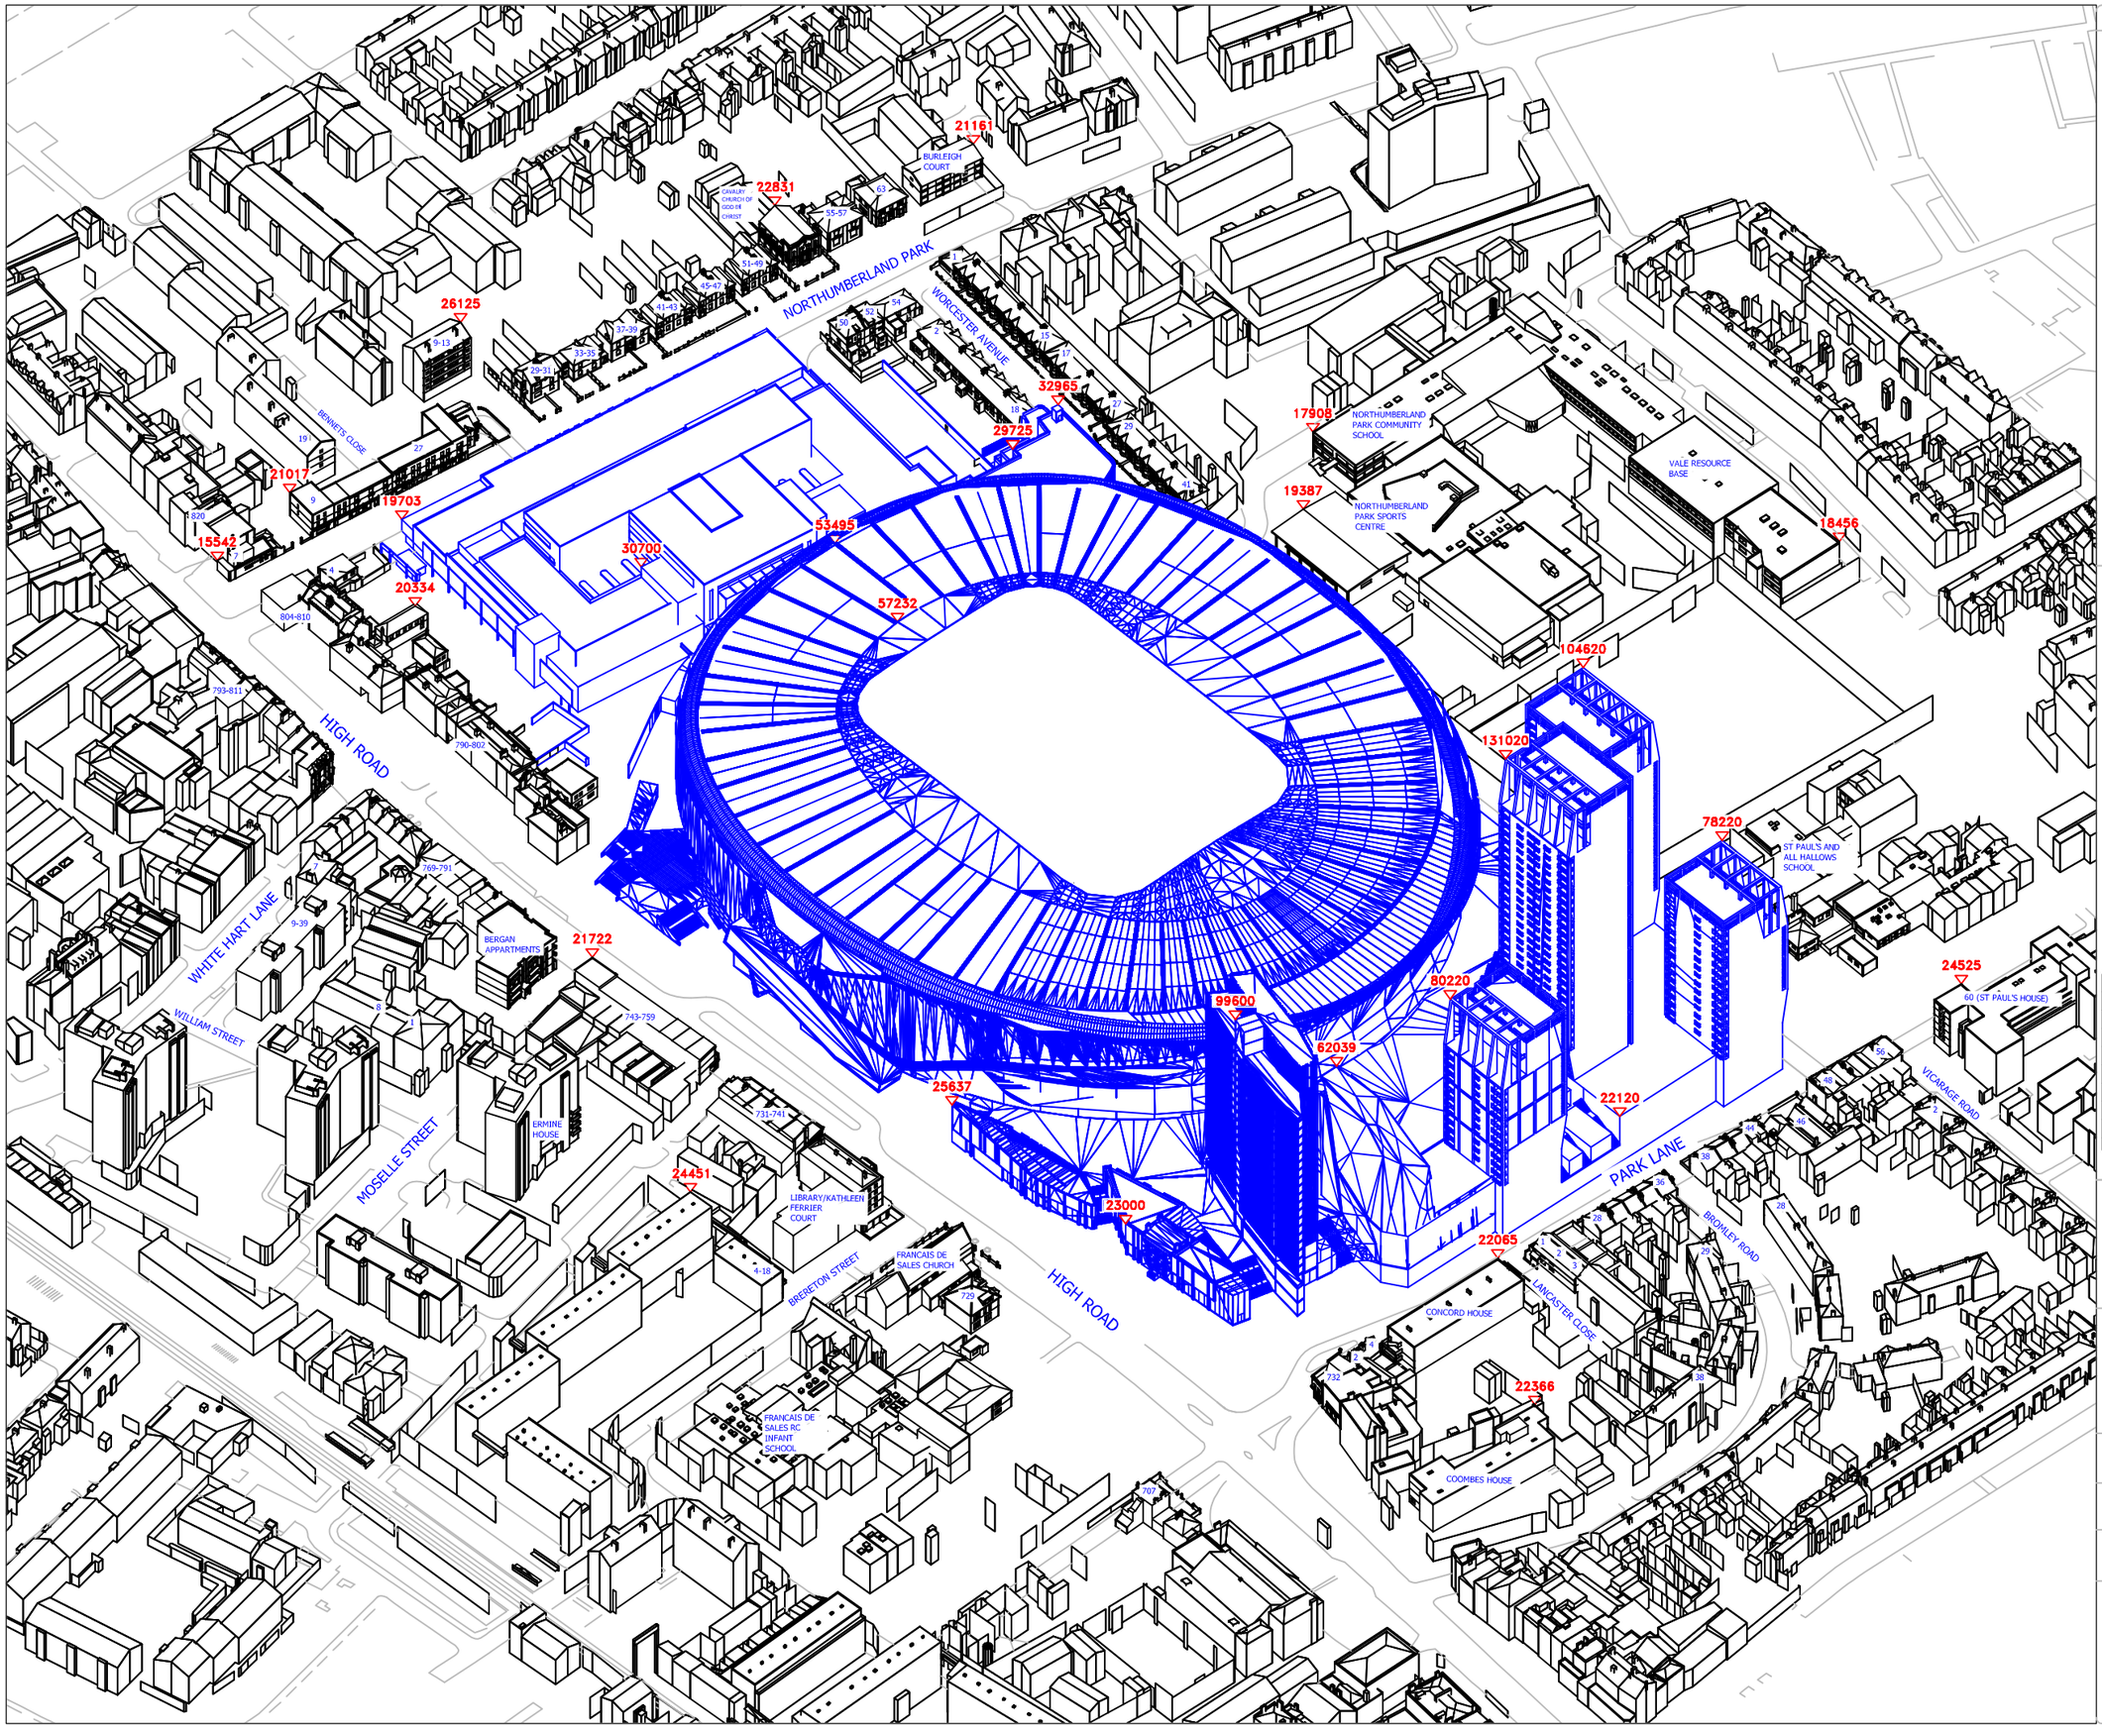

Sources of Information

WATERSLADE
IR09-240215
3D MODEL

F!ND
IR29-9186
OS MAP

ALLIES AND MORRISON
IR34-300715
3D MODEL
150729_Detailed 3D model.dwg

ALLIES AND MORRISON
IR35-030815
DRAFT 3D MODEL
1007_Tottenham Towers_150803.dwg

POPULOUS
IR38-070815
3D MODEL
150807_hotel.dwg

Notes

N.B. DO NOT SCALE OFF THIS DRAWING

N (Indicative Only)

ALL HEIGHTS GIVEN IN mm AOD
PROPOSED SCHEME SHOWN IN BLUE

Rev	Date	Description	Initials
A		Initial Issue	

Project

TOTTENHAM HOTSPUR FOOTBALL CLUB
LONDON

Title

3D VIEW 1
PROPOSED SCHEMES:
30/07/15-IR34 03/08/15-IR35
07/08/15-IR38

Scale: NTS
Date: AUG.15
Drawn: IM
Checked:
Drawing No.: 9186-53
Rel No.: 12
Revision: A

gia
The Whitehouse
Belvedere Road
London SE1 8GA
t 020 7202 1400
f 020 7202 1401
mail@gia.uk.com
www.gia.uk.com